Notes:

1) Tax maps for assessment purposes only. Not to be used for conveyances.

2) All frontage distances shown are approximate.

3) Lot configurations and locations are approximate.

4) North arrow and coordinates are referenced to Grid North of ME CS 2000, East Zone, (FIPS 1811), NAD 83 (NSRS2011).

5) Map revisions since 2015 done by Eastern Surveying Co., Inc. All other information shown based on pre-existing information contained on maps initially prepared by James Sewall Company, then revised by surveyor Joseph Welsh until 2015.

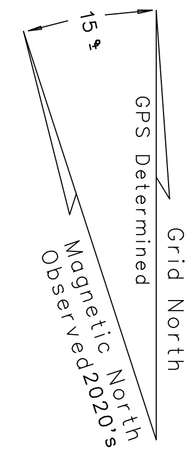

Bearings Shown Are
Referenced To
ME CS 2000, East Zone
(FIPS 1811)
NAD 83 (NSRS 2011)

241,000 Ft. North
2,227,500 Ft. East

241,000 Ft. North
2,231,500 Ft. East

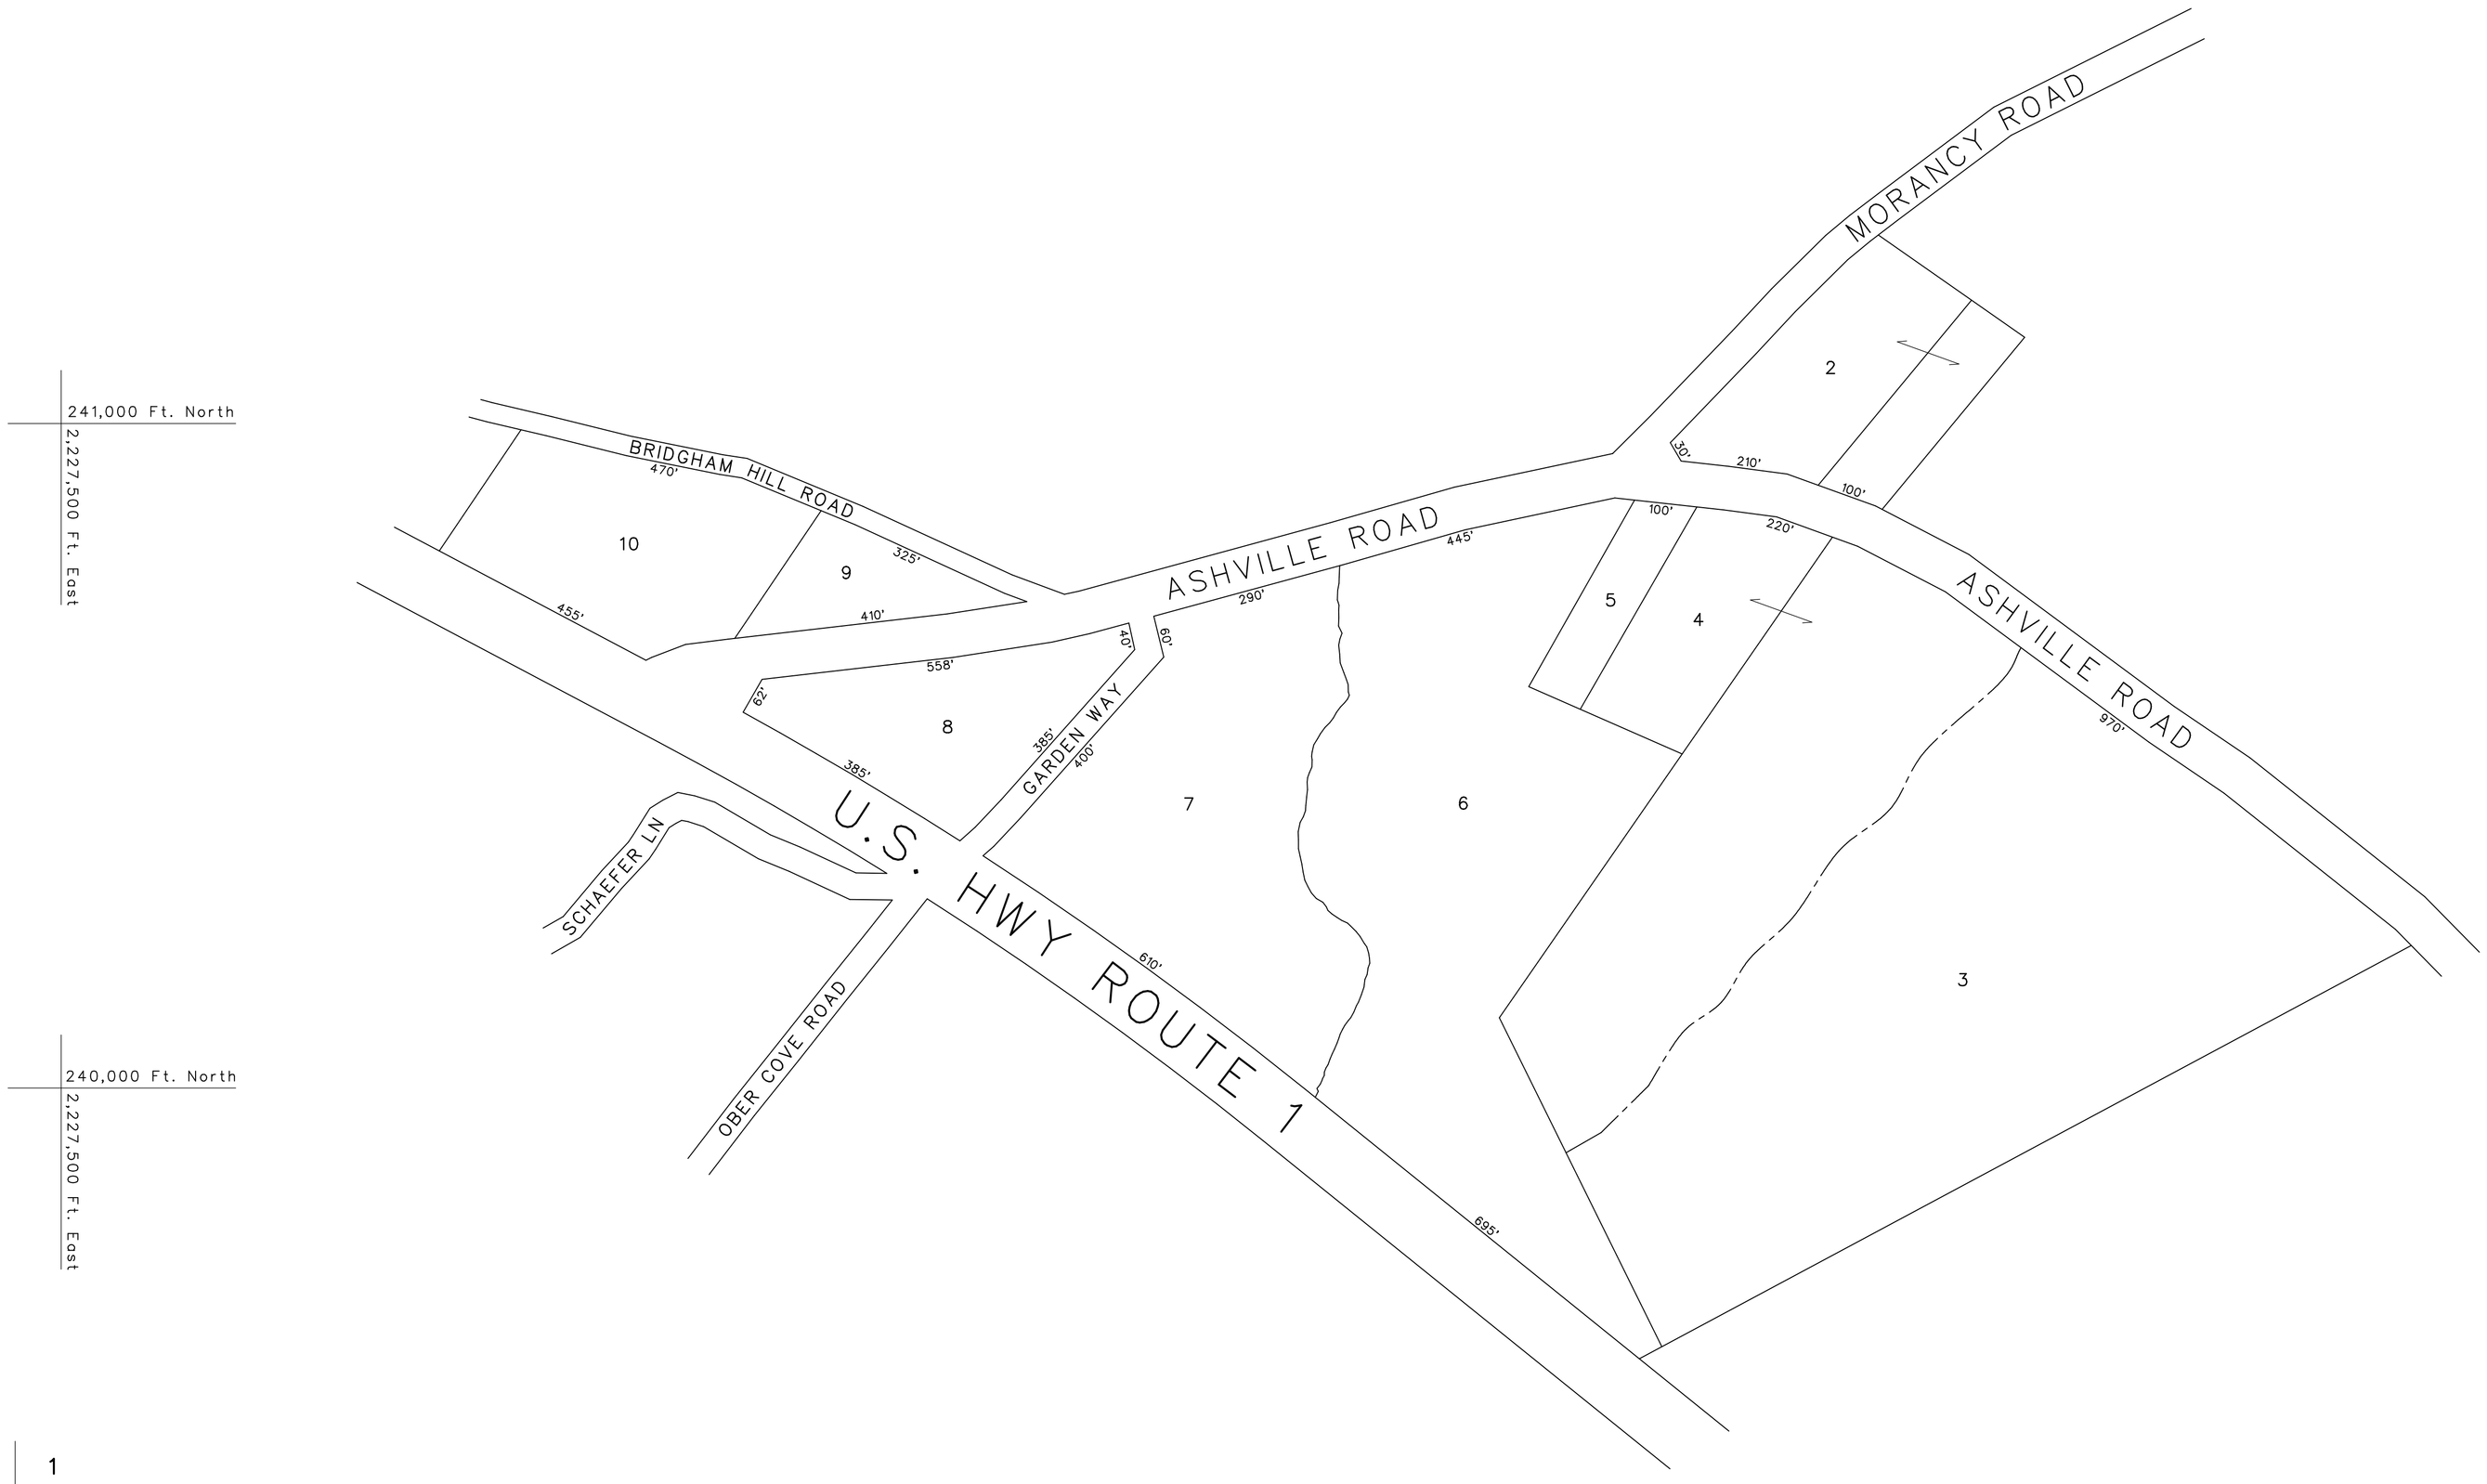

240,000 Ft. North
2,227,500 Ft. East

240,000 Ft. North
2,231,500 Ft. East

KEY MAP

1	1	1
1	Current Map **29**	1/30
1	1	30

150 0 150 300
Scale Feet

TAX MAP 29
TOWN OF SULLIVAN

Hancock County, Maine
Scale: 1 Inch = 150 Ft.
June 6, 2024

Eastern Surveying Co., Inc
12 McInnis Road
Hancock, Maine 04640
207 422 3906
EPare3906@GMail.com